Route 202 Improvements

Town of Peterborough, N.H.

Concept 2

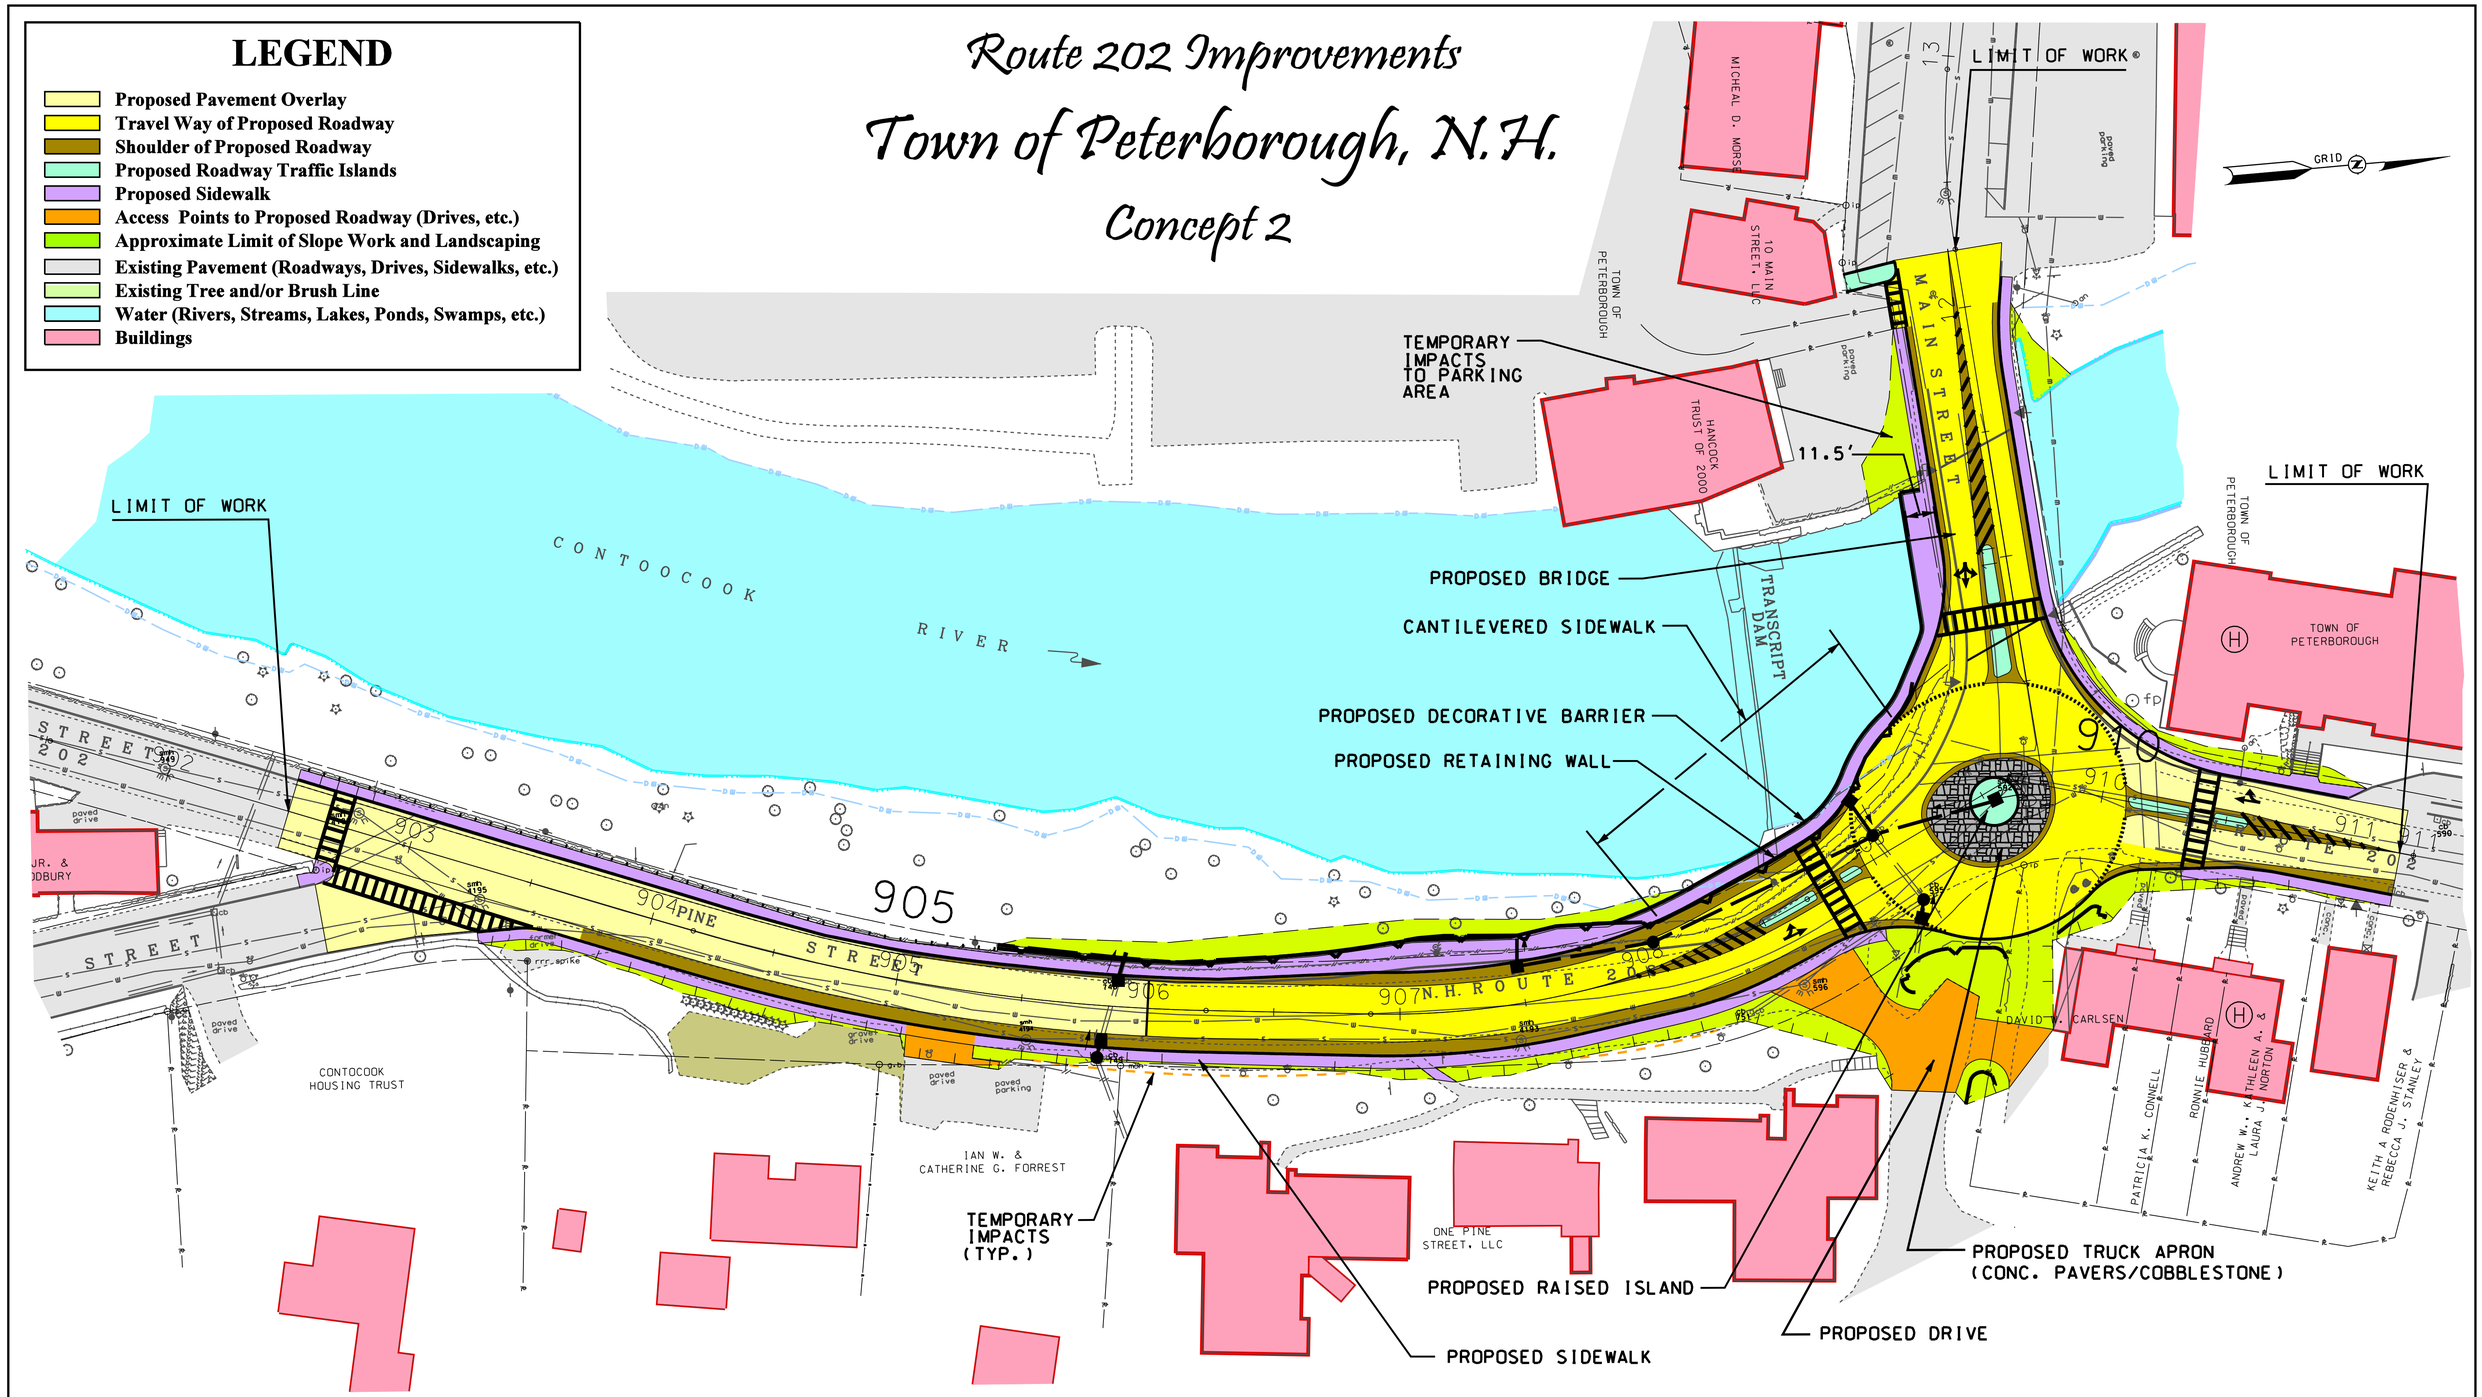

Hoyle, Tanner & Associates, Inc.

© Copyright 2009 Hoyle, Tanner & Associates, Inc.

16 Feb. 2010