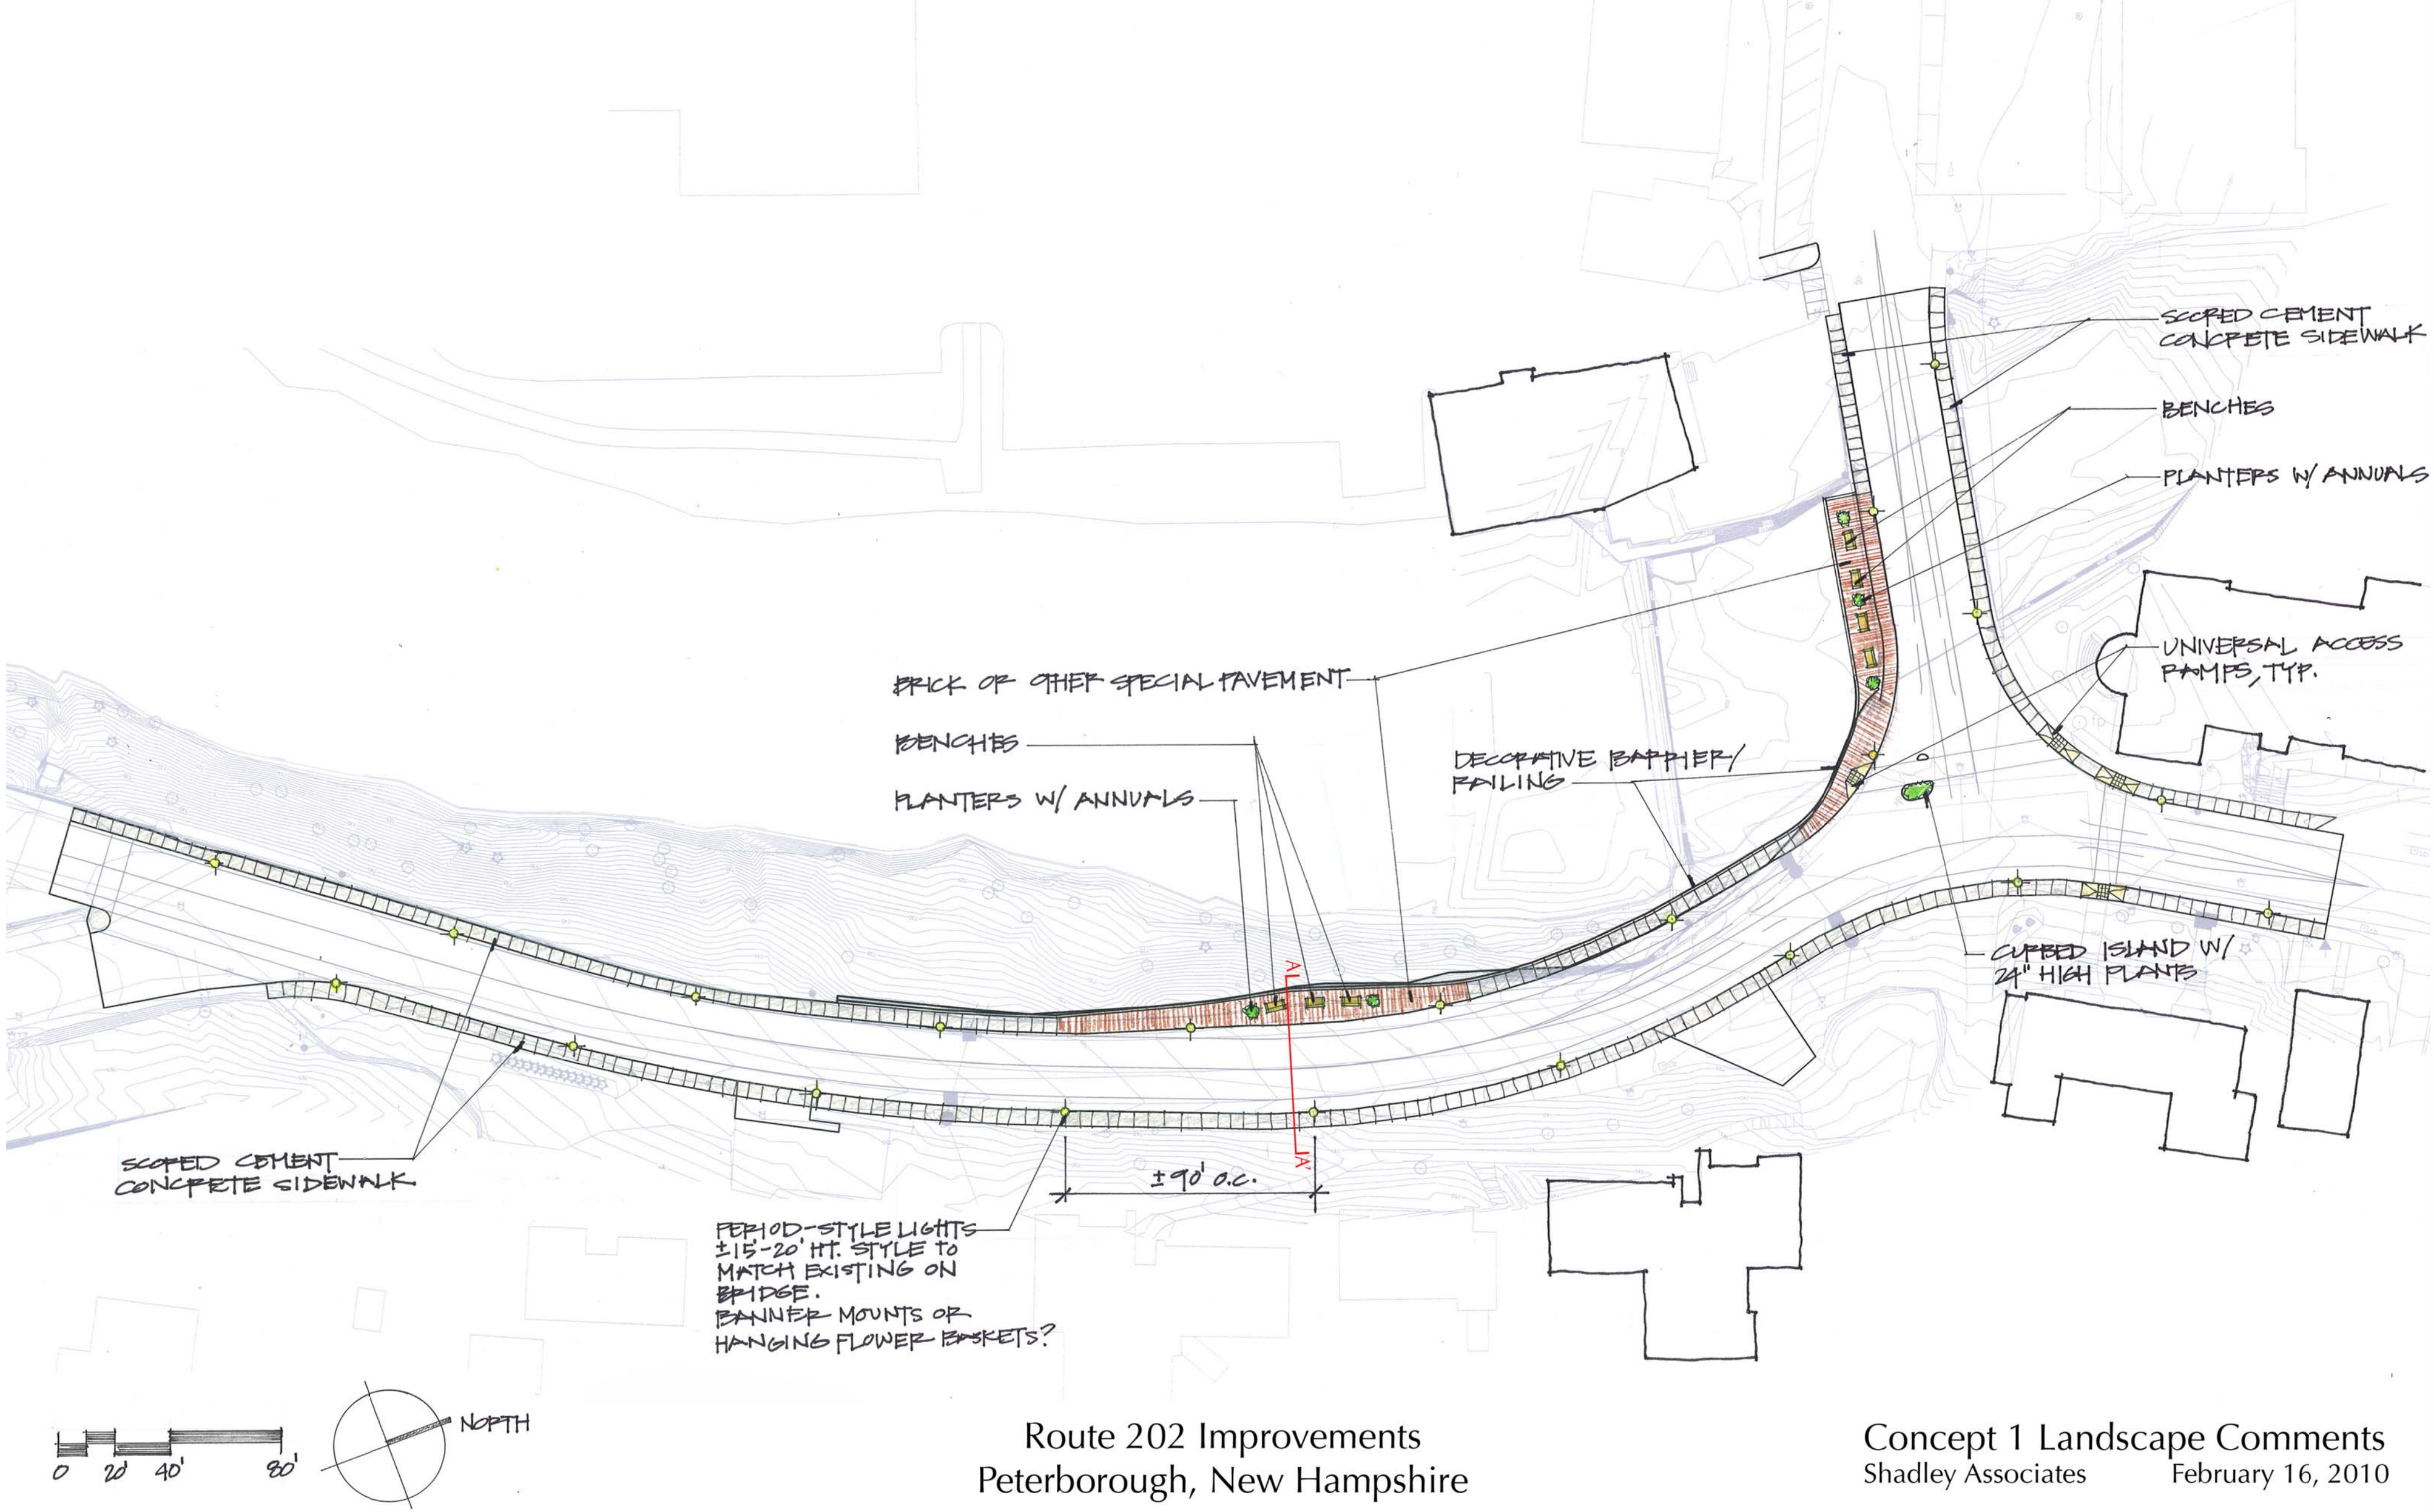

Route 202 Improvements
Peterborough, New Hampshire

Concept 1 Landscape Comments
Shadley Associates February 16, 2010